







The Crystal



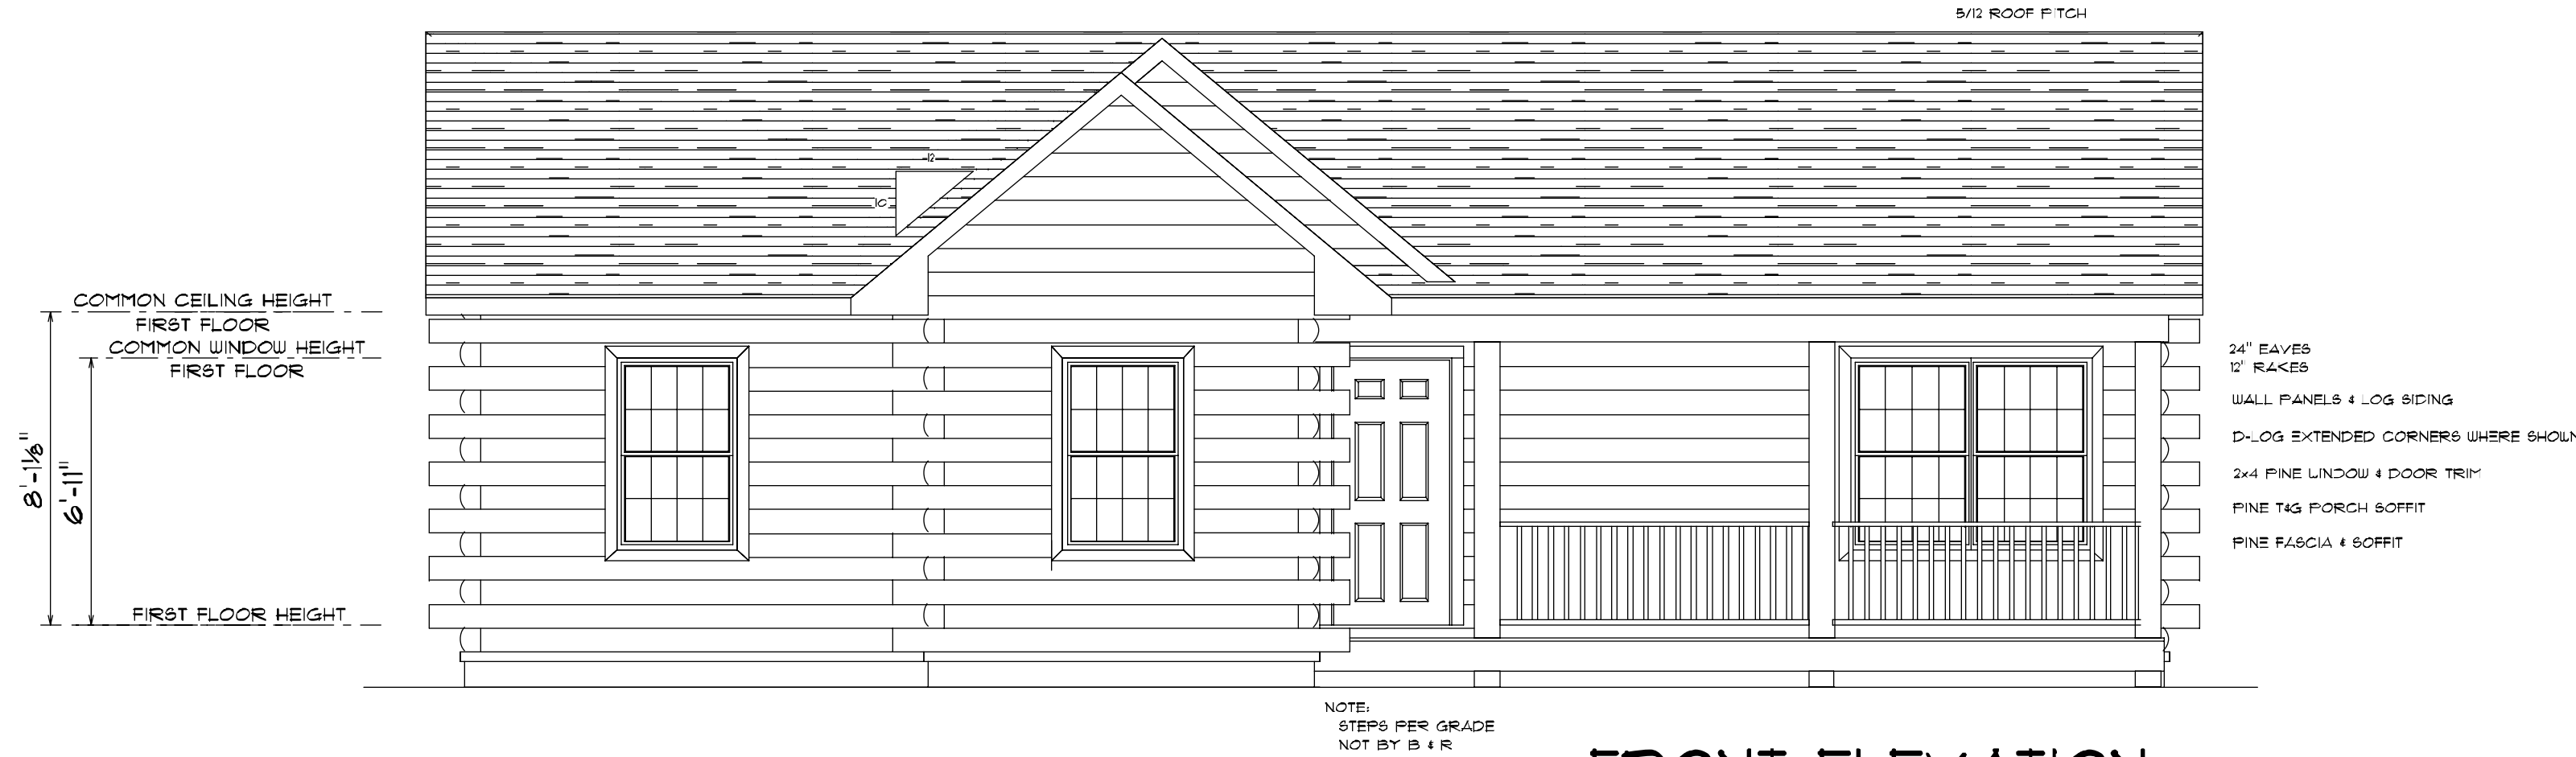

FRONT ELEVATION
SCALE: 1/4" = 1'-0"

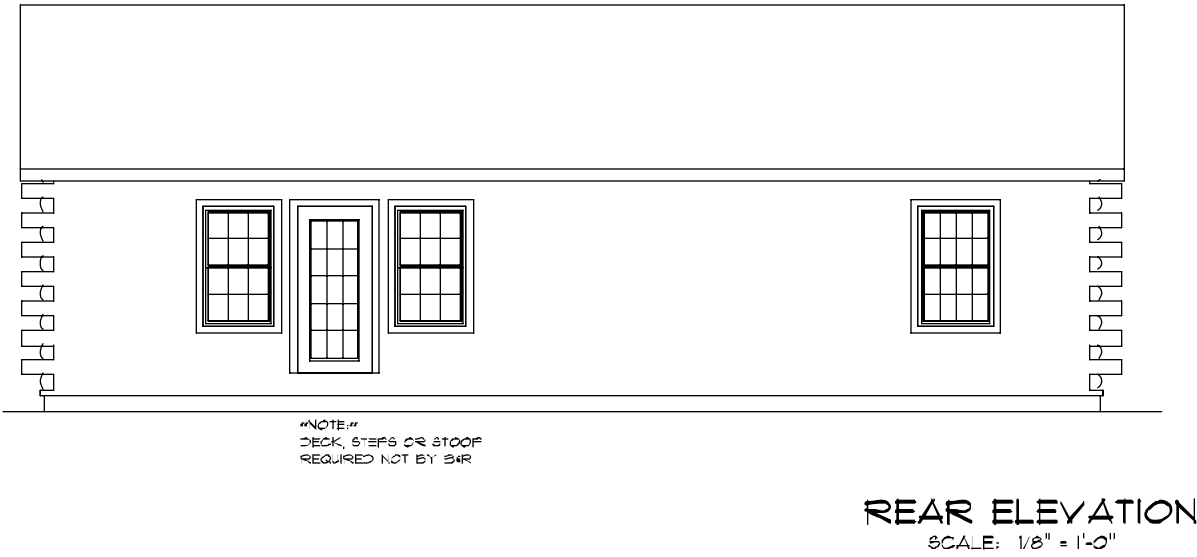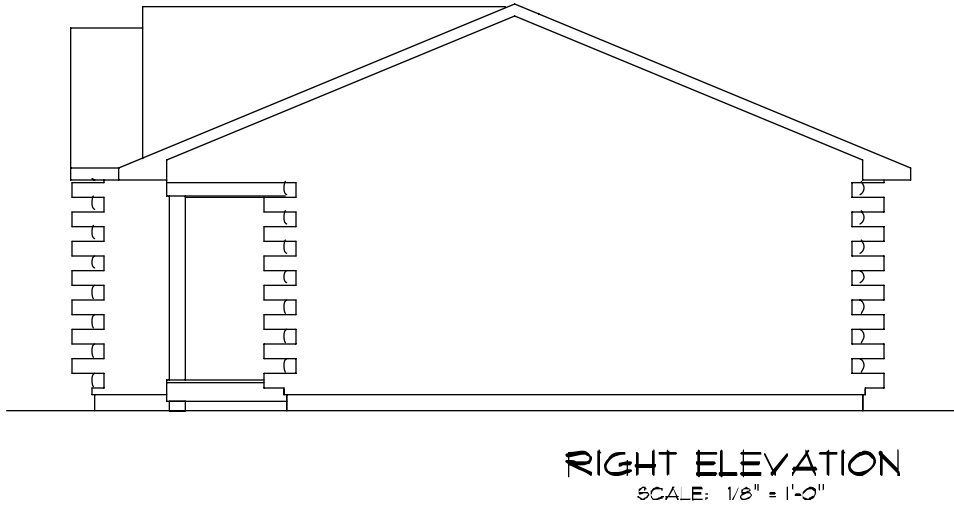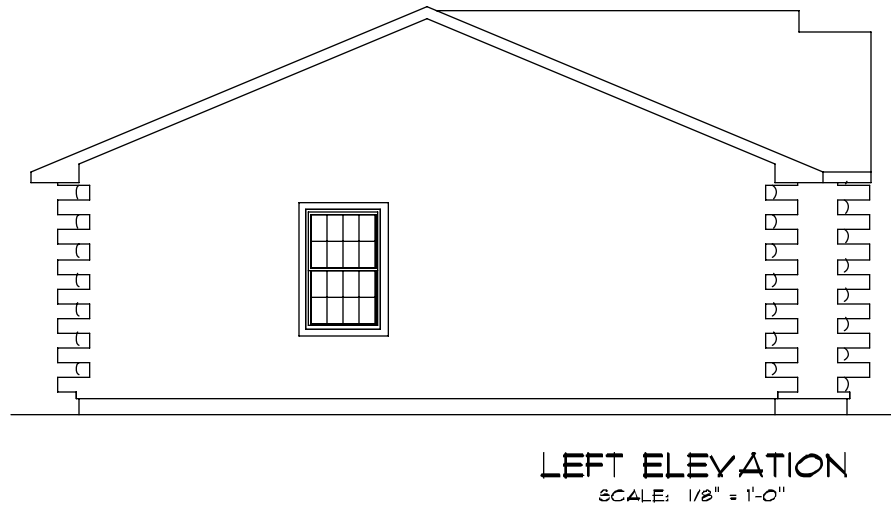

P.O. BOX 310 MIDDLEPORT, NEW YORK 14005
800-744-0441 • Fax: 716-393-2312 • 716-393-6500
P.O. BOX 350 TULY, NEW YORK 13153
800-453-9400 • Fax: 315-282-7293 • 315-282-5000

THESE PLANS HAVE BEEN REVIEWED WITH
OUR BARDEN INDEPENDENT DEALER &
ARE ACCEPTED AS SHOWN. WE AUTHORIZE
BARDEN TO PROCEED WITH THE NEXT
PHASE OF DESIGN AND PRODUCTION

CLIENT: _____
DATE: _____

IMPORTANT NOTICE :
PROVIDED BY THE BARDEN & ROBBISON CORP.
AS A SERVICE TO THE CLIENT AND ARE NOT TO BE
CONSIDERED COMPLETE FOR FINAL COSTING OR
CONSTRUCTION. ALL FEDERAL, STATE OR LOCAL
APPROVALS ARE GRANTED. THE RESPONSIBILITY
OF SECURING THESE APPROVALS RESTS FULLY WITH
THE CLIENT AND/OR THEIR CONTRACTOR.

COPYRIGHT BARDEN & ROBBISON CORP. 2008
NOTICE: THE SET OF PLANS AND THE DESIGN
CONTAINED HEREIN IS THE PROPERTY OF BARDEN
& ROBBISON CORP. AND MAY NOT BE REPRODUCED
OR BUILT FOR THE PURCHASE OF MATERIALS TO
COMPLETE THE DESIGN FROM BARDEN & ROBBISON
CORP. THIS DESIGN SHALL NOT BE USED FOR ANY
OTHER PURPOSE WITHOUT THE EXPRESS WRITTEN
PERMISSION OF THE BARDEN & ROBBISON CORP.



DEALER'S NAME:
**BARDEN
STANDARD**

CLIENT / PROJECT TITLE:
CRYSTAL


PROJECT LOCATION:
**? STATE/
PROVINCE**

CONTENTS OF SHEET:
ELEVATIONS

DATE: 02-05-08 SCALE: AS SHOWN
DRAWN BY: MTD OKD BY:

PROJECT NO:
STANDARD

DWG NO :
SHEET 1 OF 2

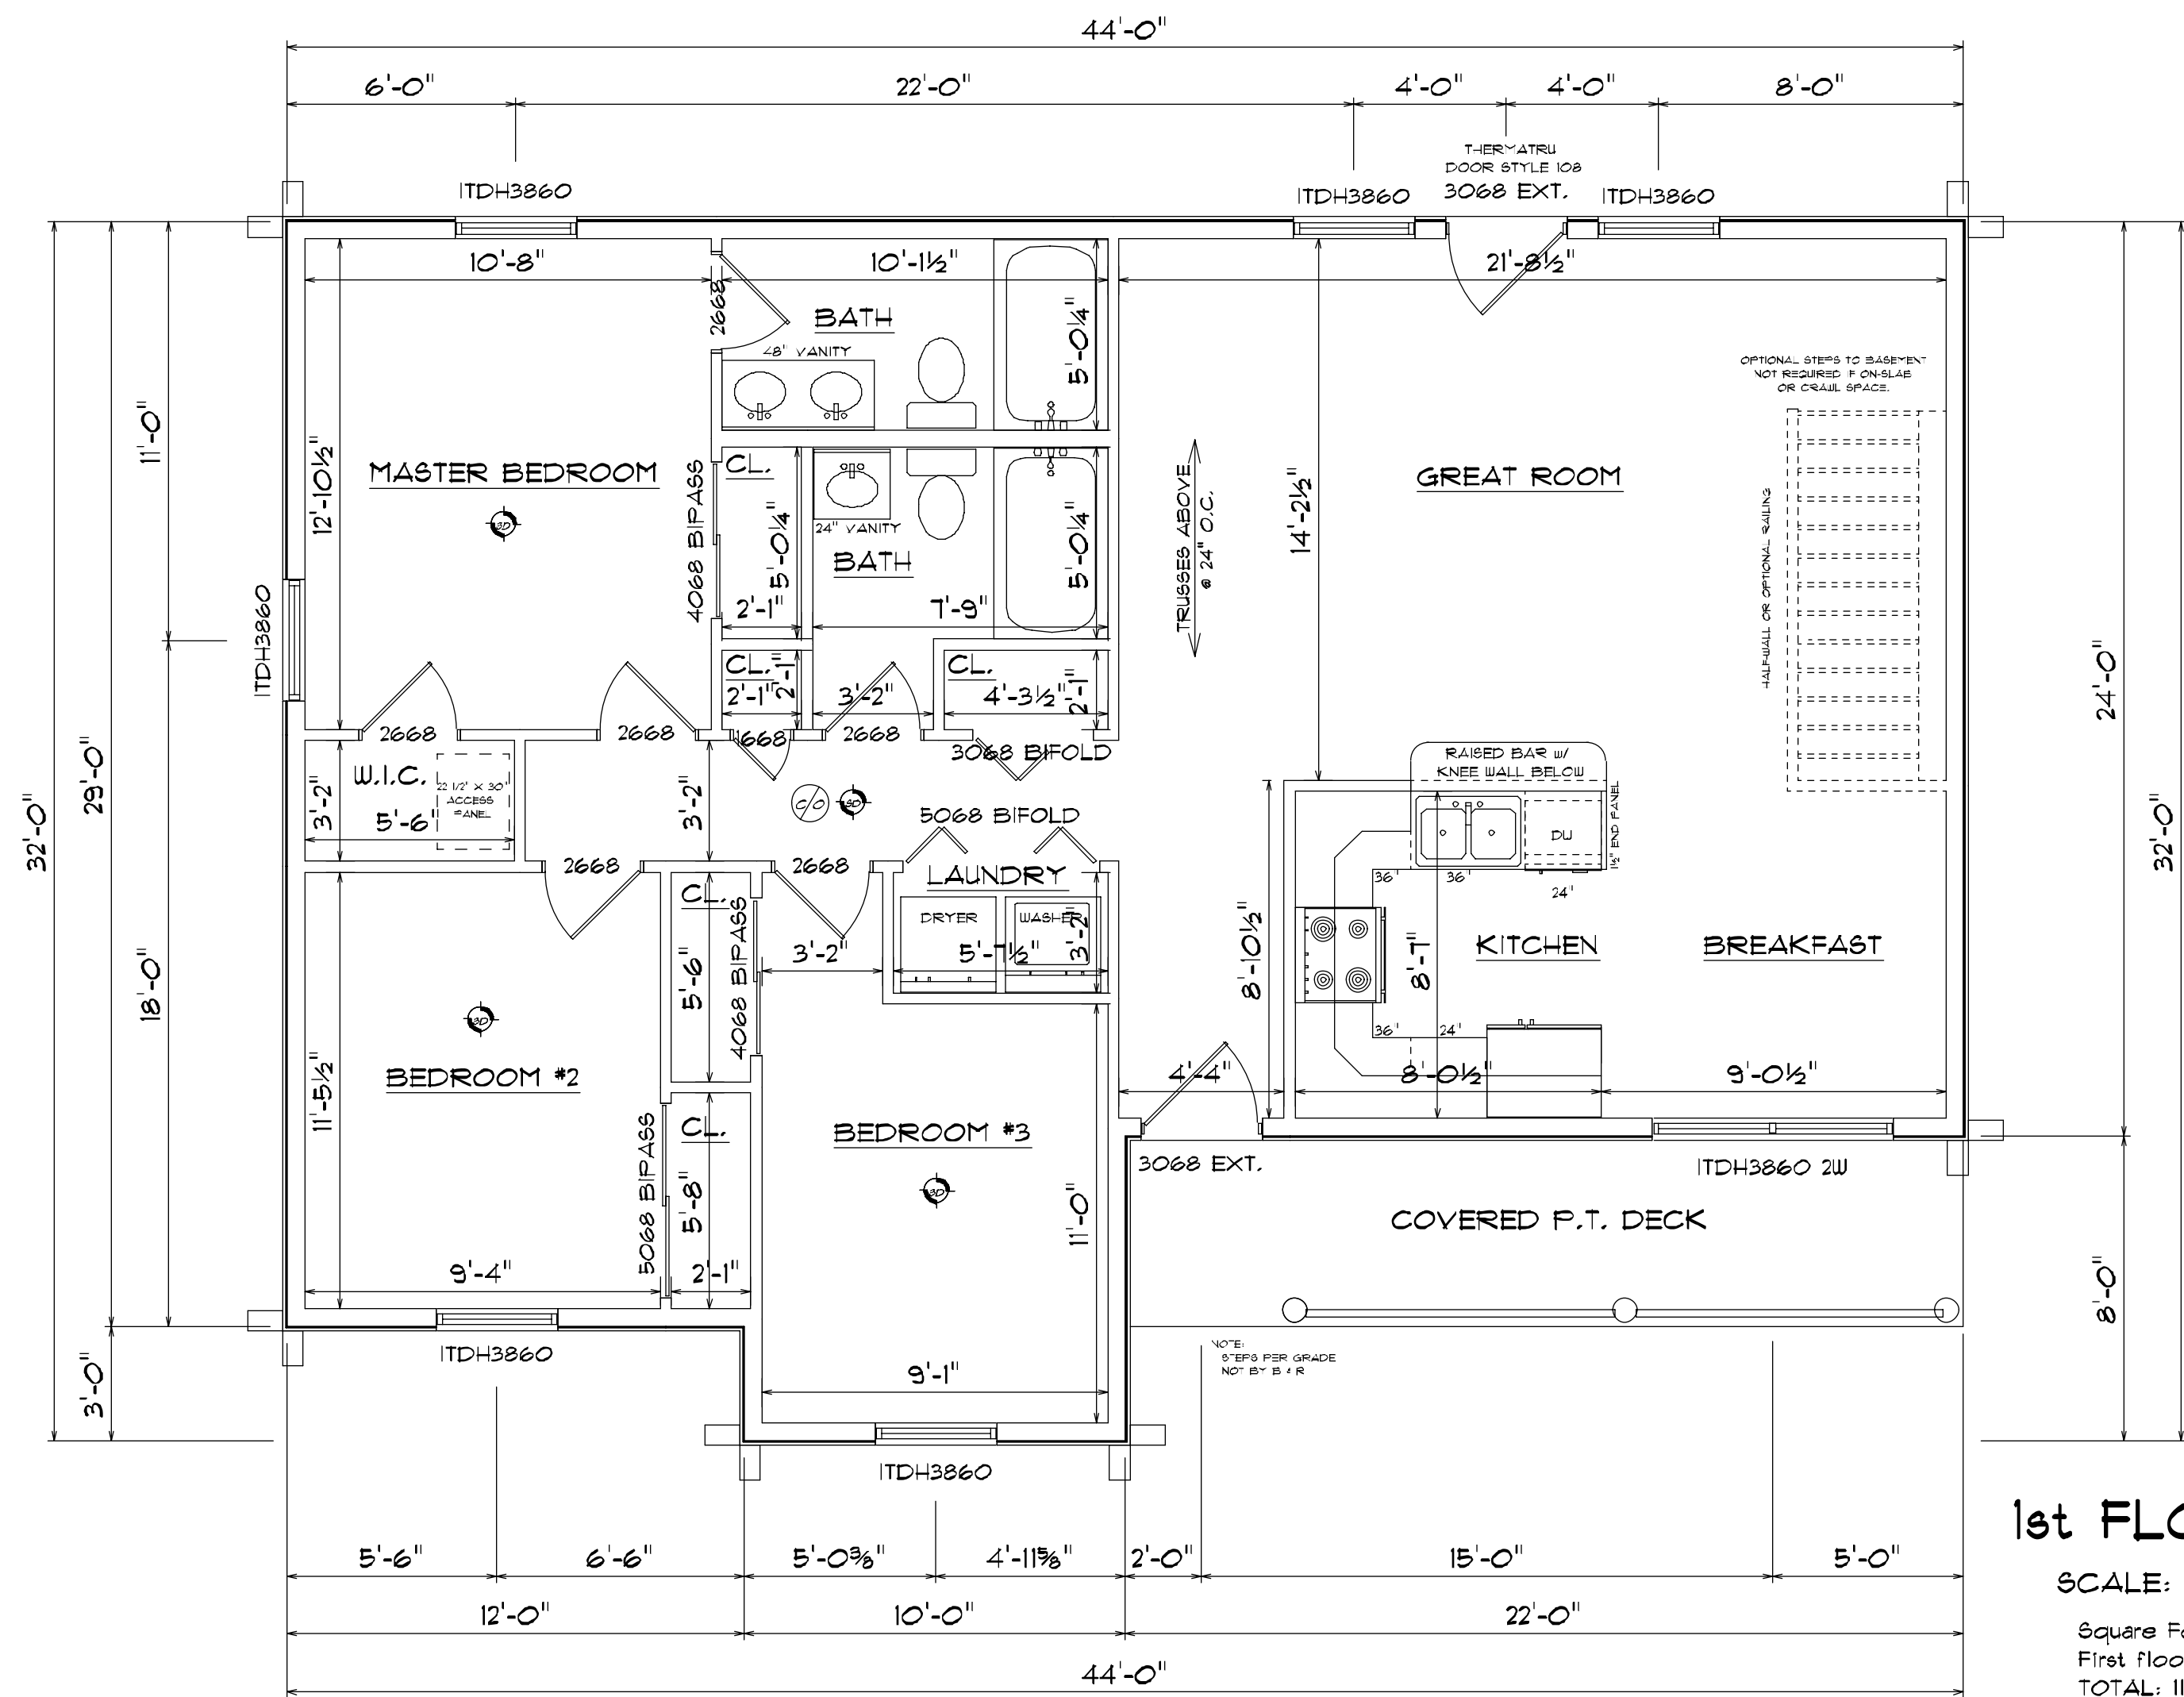

REVISED:		DATE		BY	
NO.		DESCRIPTION			
P.O. BOX 30 MIDDESEX. NEW YORK, 14205		P.O. BOX 350 TULSA, NEW YORK, 10045		P.O. BOX 1500 TULSA, NEW YORK, 10045	
800-54-0404 • Fax 716-335-3352 • 716-335-4600		800-54-0400 • Fax 315-257-295 • 315-257-2600		800-54-0400 • Fax 315-257-295 • 315-257-2600	
IMPORTANT NOTICE: THESE DRAWINGS ARE PROVIDED BY THE BARDEN & ROBINSON CORP. AS A SERVICE TO THE CLIENT AND ARE NOT TO BE CONSIDERED COMPLETE FOR FINAL CONSTRUCTION UNTIL ALL FEDERAL, STATE OR LOCAL APPROVALS ARE OBTAINED. THE RESPONSIBILITY OF SECURING THESE APPROVALS RESTS FULLY WITH THE CLIENT AND/OR THEIR CONTRACTOR.					
NOTICE: THIS SET OF PLANS AND THE DESIGN CONTAINED HEREIN IS THE PROPERTY OF BARDEN & ROBINSON CORP. AND MAY NOT BE USED FOR ANY OTHER PROJECT WITHOUT THE WRITTEN PERMISSION OF BARDEN & ROBINSON CORP.					
100 YEARS OF EXCELLENCE					
barden Log Systems					
DEALER'S NAME:					
BARDEN STANDARD					
CLIENT / PROJECT TITLE:					
CRYSTAL					
PROJECT LOCATION:					
CONTENTS OF SHEET:					
FLOOR PLAN					
DATE: 02-05-03		SCALE: AS SHOWN			
DRAWN BY: MTE		CDD BY:			
PROJECT NO:					
STANDARD					
DWG NO:					
SHEET 2 OF 2					