





The Patriot A Chalet Log





FRONT ELEVATION
SCALE: 1/4" = 1'-0"

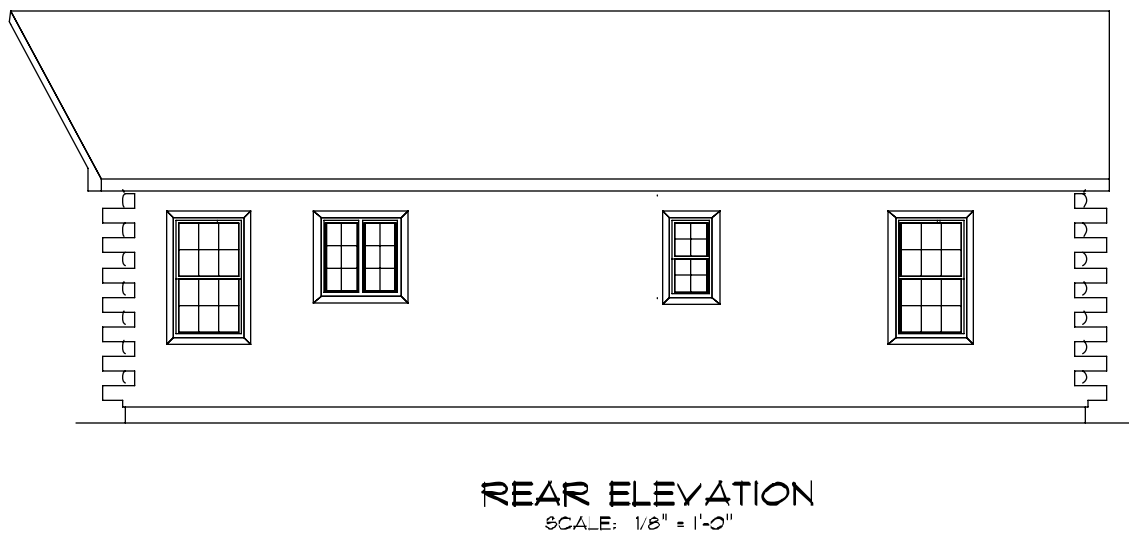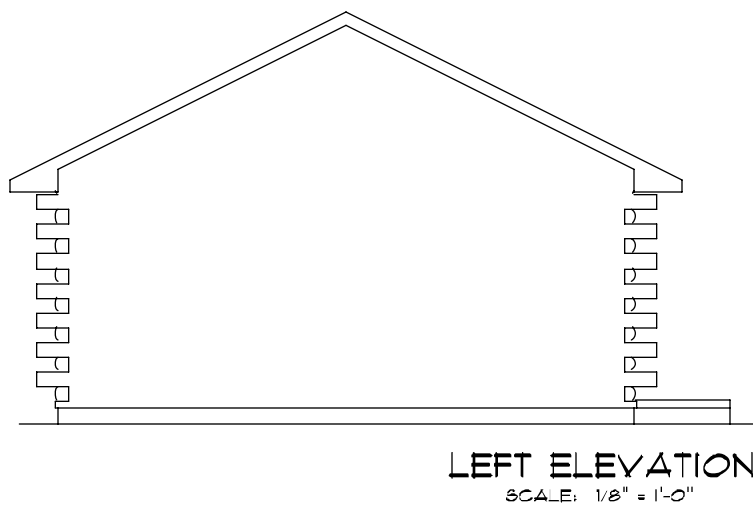

P.O. BOX 300 KESWICK, OH 44041 TEL: 440-298-1400
800-224-0411 FAX: 440-298-1400
P.O. BOX 850 WILLY, OH 44091 TEL: 440-298-1400
800-224-0411 FAX: 440-298-1400

THESE PLANS HAVE BEEN REVIEWED WITH
OUR BARDEN INDEPENDENT DEALER &
BARDEN TO PROCEED WITH THE NEXT
PHASE OF DESIGN AND PRODUCTION
CLIENT: _____
DATE: _____

IMPORTANT NOTICE :
PROVIDED BY THE BARDEN & ROBEKSON CORP.
AS A SERVICE TO THE CLIENT AND ARE NOT TO BE
CONSIDERED COMPLETE FOR FINAL CONSTRUCTION
OR CONSTRUCTION UNTIL ALL FEDERAL, STATE, OR LOCAL
APPROVALS ARE OBTAINED. THE RESPONSIBILITY
OF SECURING THESE APPROVALS RESTS FULLY WITH
THE CLIENT AND/OR THEIR CONTRACTOR.

COPYRIGHT BARDEN & ROBEKSON CORP. 2008
NOTICE: THIS SET OF PLANS AND THE DESIGN
CONTAINED HEREIN IS THE PROPERTY OF BARDEN
& ROBEKSON CORP. AND MAY NOT BE USED FOR
BUILDING UNLESS A PROPER CONTRACT HAS BEEN
EXECUTED FOR THE PURCHASE OF MATERIALS TO
COMPLETE THE DESIGN PROJECT. BARDEN & ROBEKSON
CORP. THIS DESIGN SHALL NOT BE USED FOR ANY
OTHER PURPOSES WITHOUT THE EXPRESS WRITTEN
PERMISSION OF THE BARDEN & ROBEKSON CORP.



DEALER'S NAME:
BARDEN
STANDARD

CLIENT / PROJECT TITLE:
PATRIOT A
CHALET

PROJECT LOCATION:
? STATE/
PROVINCE

CONTENTS OF SHEET:
ELEVATIONS

DATE: 02-12-08 SCALE: AS SHOWN

DRAWN BY: BDB CKD BY:

PROJECT NO:
21XXXX

DWG NO :
SHEET 1 OF 2



BARDEN
STANDARD

PATRIOT A
CHALET

PROJECT LOCATION

CONTENTS OF SHEET:

FLOOR PLAN

DATE: 02-12-09	SCALE: AS SHOWN
DRAWN BY: BDB	CKD BY:

PROJECT NO.

DWG NO :
SHEET **2** OF **2**